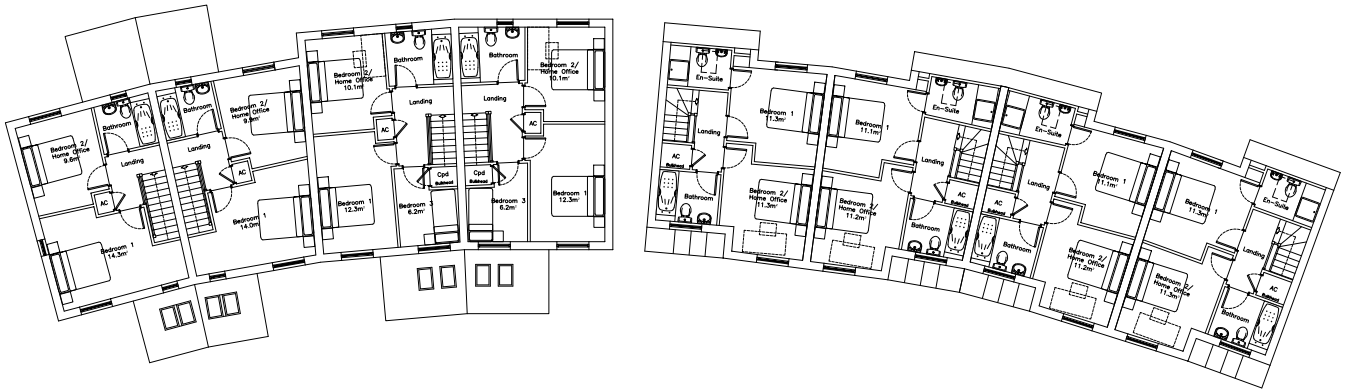

PROPOSED FIRST FLOOR - PLOTS 1 - 8

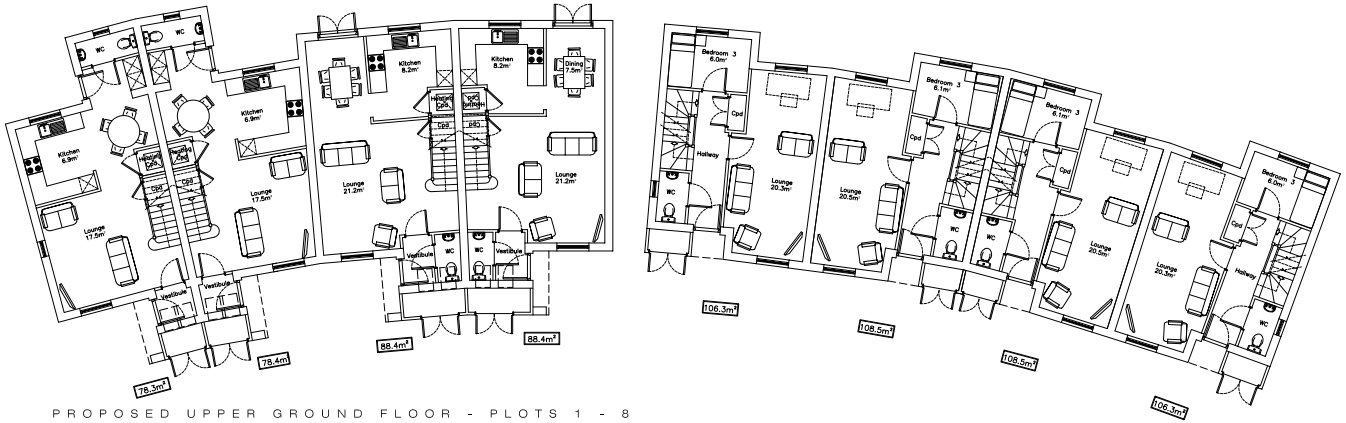

PROPOSED UPPER GROUND FLOOR - PLOTS 1 - 8

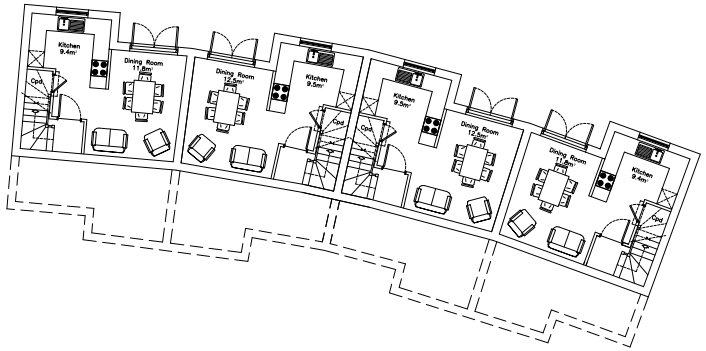

PROPOSED LOWER GROUND FLOOR - PLOTS 1 - 8

Date	No.	Rev.	
01.06.11	B		Type D kitchen / lounge amended
12.08.10	A		Full Planning Application

HFA CHARTERED ARCHITECTS
HEIGHWAY FIELD ASSOCIATES
Bradninch Court, Castle Street, Exeter, Devon. EX4 3PL .
Tel : 01392 490800 Fax : 01392 499639
E-Mail : architects@heighwayfield.co.uk Web Site : heighwayfield.co.uk

No dimensions to be scaled from this drawing. All sizes and dimensions to be verified on site. All dimensions on this drawing are in millimetres unless otherwise stated. ©

Job	Client
RESIDENTIAL DEVELOPMENT ON LAND OFF CASTLE HILL LOSTWITHIEL CORNWALL	WYCLIFFE ESTATES LTD
Scale: 1:100 @ A1	Drawn: M. Crellen
Date: August 2010	Checked: A.J.F.
Drawing: PROPOSED BLOCK LAYOUTS PLOTS 1 - 8	Drg No.: 0927 - 101
	Rev.: B